PLAN OF SOUTH PART OF
LESSER SLAVE LAKE SETTLEMENT

In Townships 75 and 76, Range 14, West of the Fifth Meridian.

PROVINCE OF ALBERTA

Scale: 10 chains to an inch.

SECOND EDITION. CORRECTED

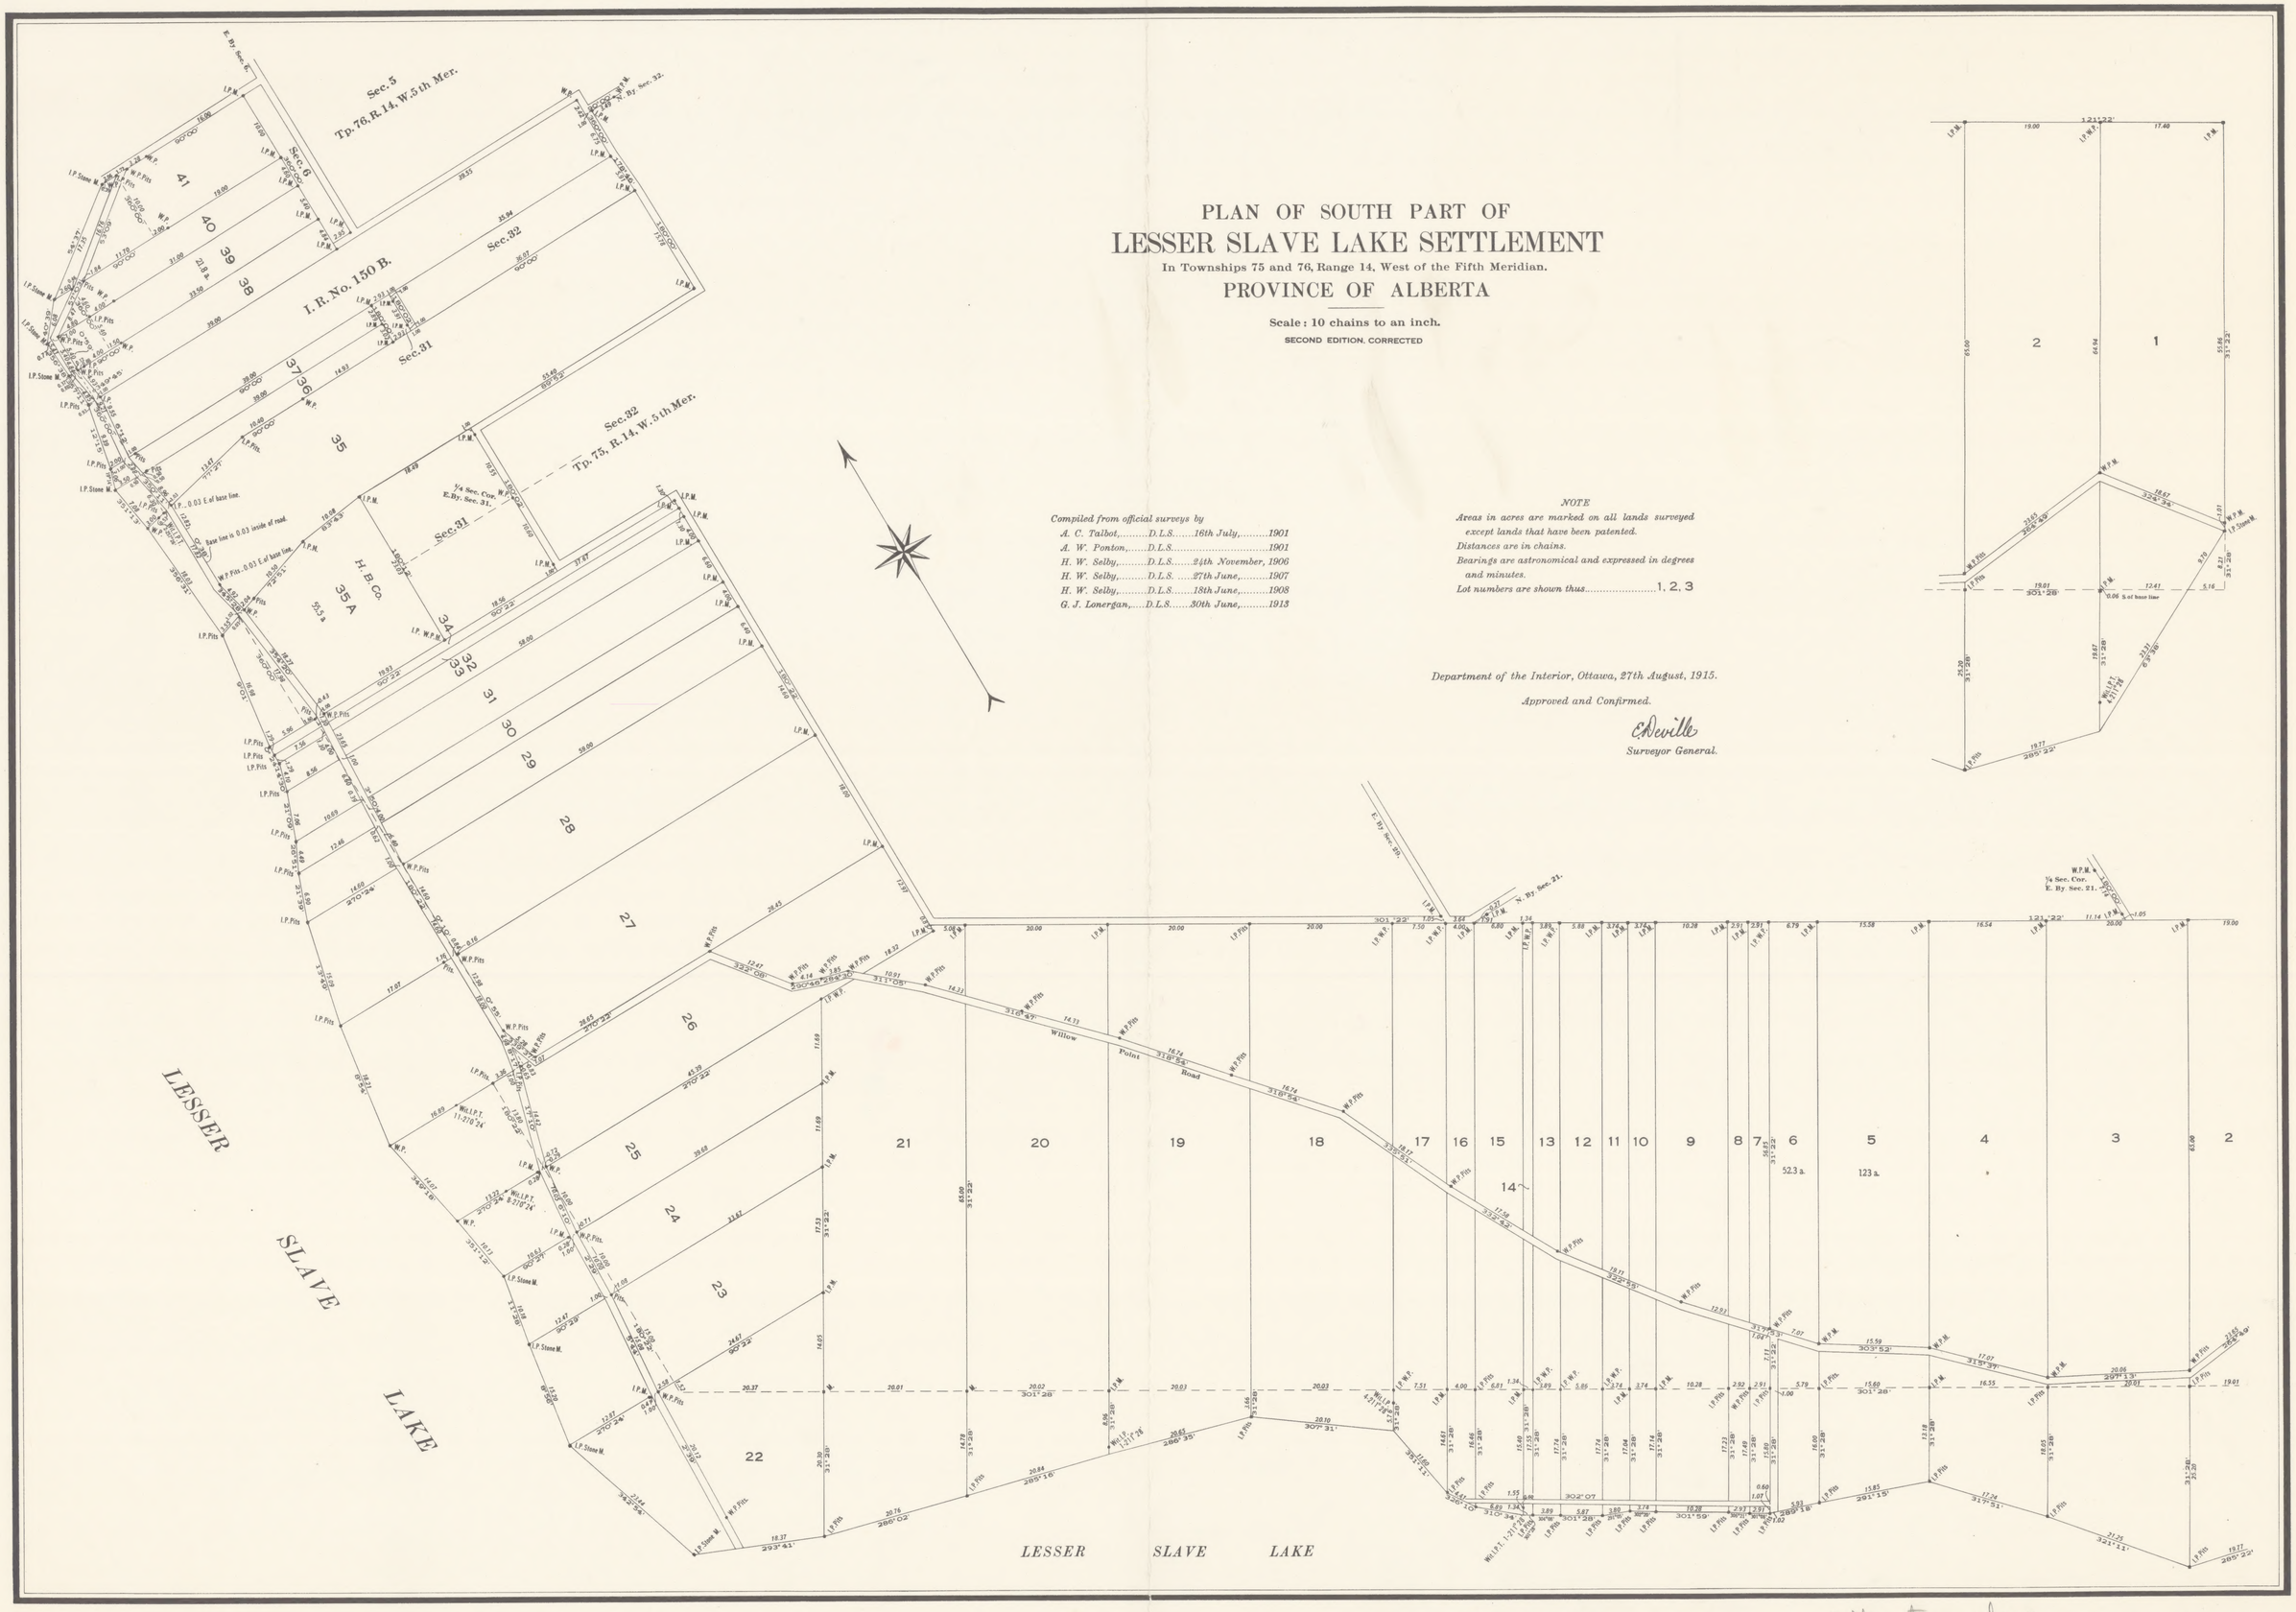

Compiled from official surveys by

A. C. Talbot,.....D.L.S.....16th July,.....1901
A. W. Ponton,.....D.L.S.....1901
H. W. Selby,.....D.L.S.....24th November, 1906
H. W. Selby,.....D.L.S. .....27th June,.....1907
H. W. Selby,.....D.L.S.....18th June,.....1908
G. J. Lonergan,.....D.L.S.....30th June,.....1913

NOTE

Areas in acres are marked on all lands surveyed except lands that have been patented.
Distances are in chains.
Bearings are astronomical and expressed in degrees and minutes.
Lot numbers are shown thus.....1, 2, 3

Department of the Interior, Ottawa, 27th August, 1915.

Approved and Confirmed.

E. Deville
Surveyor General.

REPRINTED AT THE OFFICE OF THE DIRECTOR OF SURVEYS, EDMONTON, ALBERTA.

MAP COLLECTION
UNIVERSITY OF ALBERTA
EDMONTON, ALBERTA
CANADA

alta - town plans
LESSER SLAVE LAKE (1915) [Arch.]
28